NOTES:

1. MINIMUM AISLE CLEARANCE 36" FROM BOILER SIDES AND REAR. (THIS REQUIREMENT MAY VARY WITH LOCATION. CHECK STATE AND LOCAL CODES IN THE AREA OF INSTALLATION.)
2. OPTIONS AND ADDITIONAL EQUIPMENT ORDERED MAY AFFECT OVERALL DIMENSIONS. DRAWINGS ARE FOR STANDARD BOILER PACKAGE.

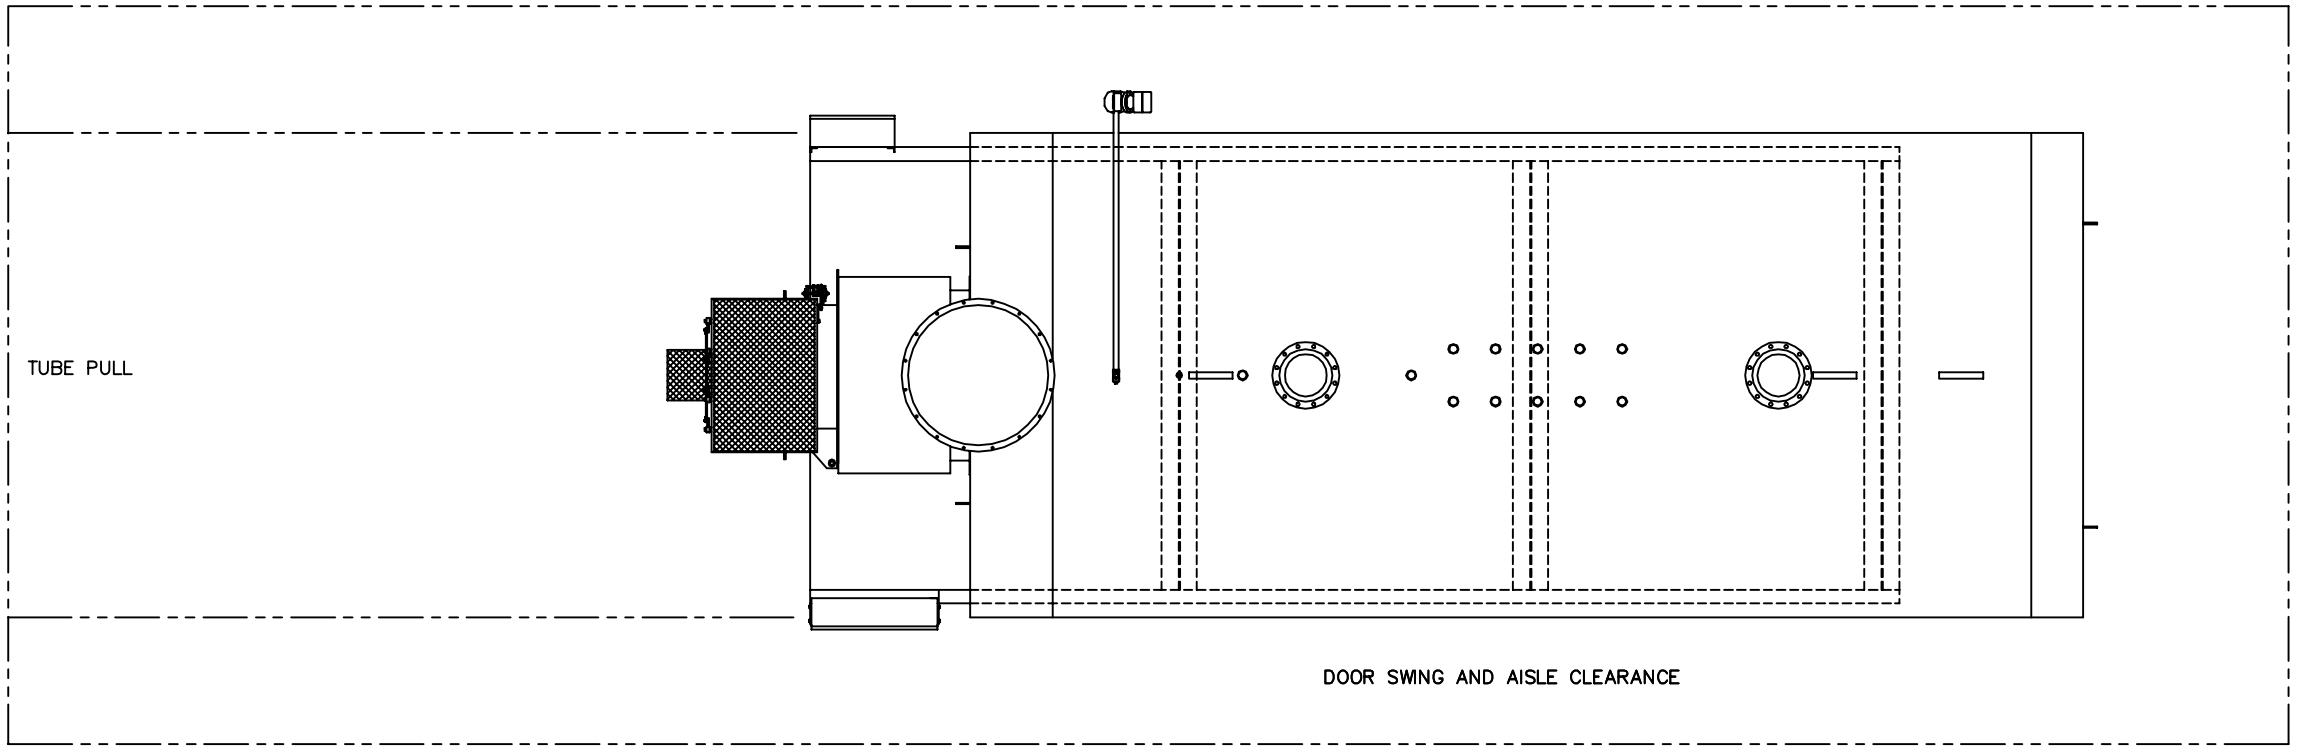

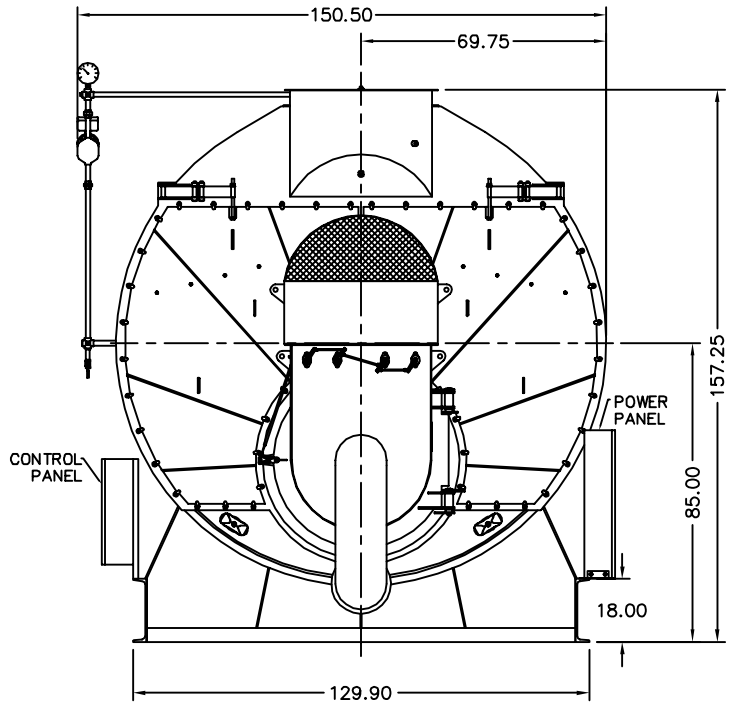

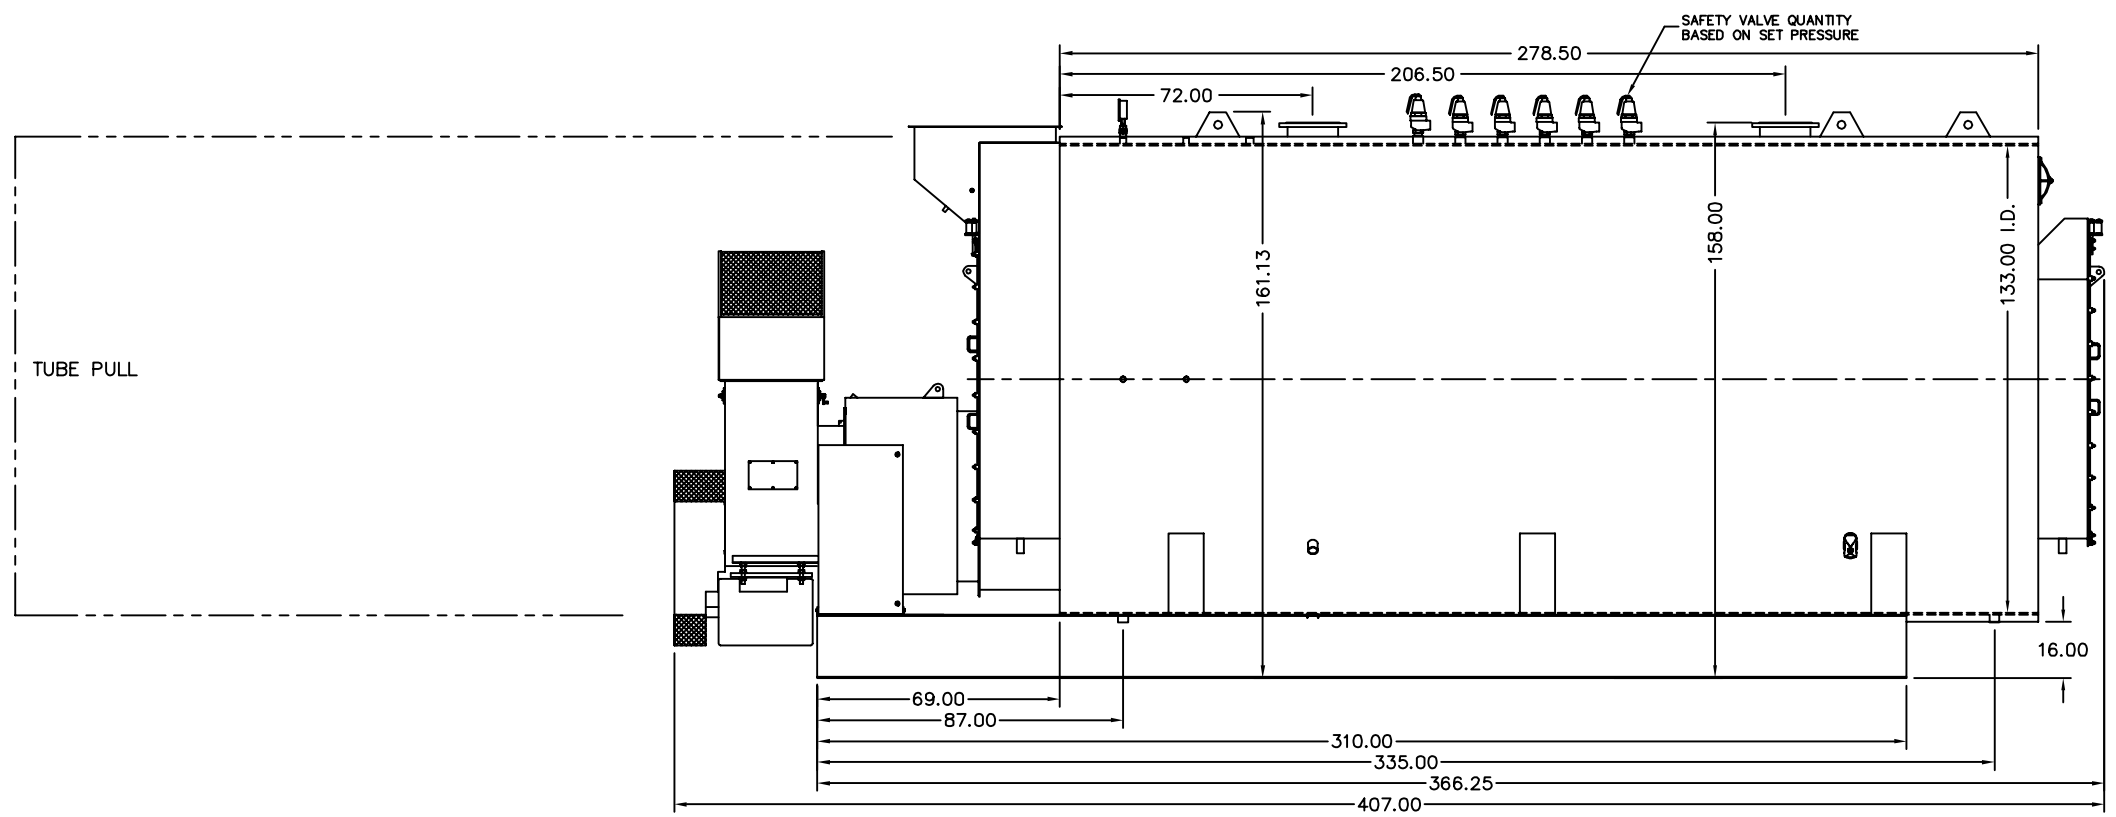

REFERENCE DRAWINGS

BLWR HOUSING:	#216B0125
PLENUM:	#212B0184
PV:	#101B0560
PV BASE:	#201B0057
FR FLUE BOX:	#205B0127
RR FLUE BOX:	#206B0118

THIS DRAWING IS THE PROPERTY OF THE JOHNSTON BOILER COMPANY. THE DISCLOSURES CONTAINED ON THIS DRAWING ARE MADE WITH THE UNDERSTANDING THAT THEY ARE CONFIDENTIAL AND WILL NOT BE USED IN ANY WAY DETRIMENTAL TO THIS COMPANY'S INTEREST.

JOHNSTON BOILER COMPANY

SCALE CAD/FULL
DATE 2-28-07
DRAWN JRS
CHECKED
APPROVED

JOHNSTON BOILER COMPANY
FERRYSBURG, MICHIGAN 49409

SO#

BOILER TEMPLATE – 509
PFTA1600-4-30#W

DWG. NO. 300B0466-01

REV

DWG NO. 300B0466
REVISIONS